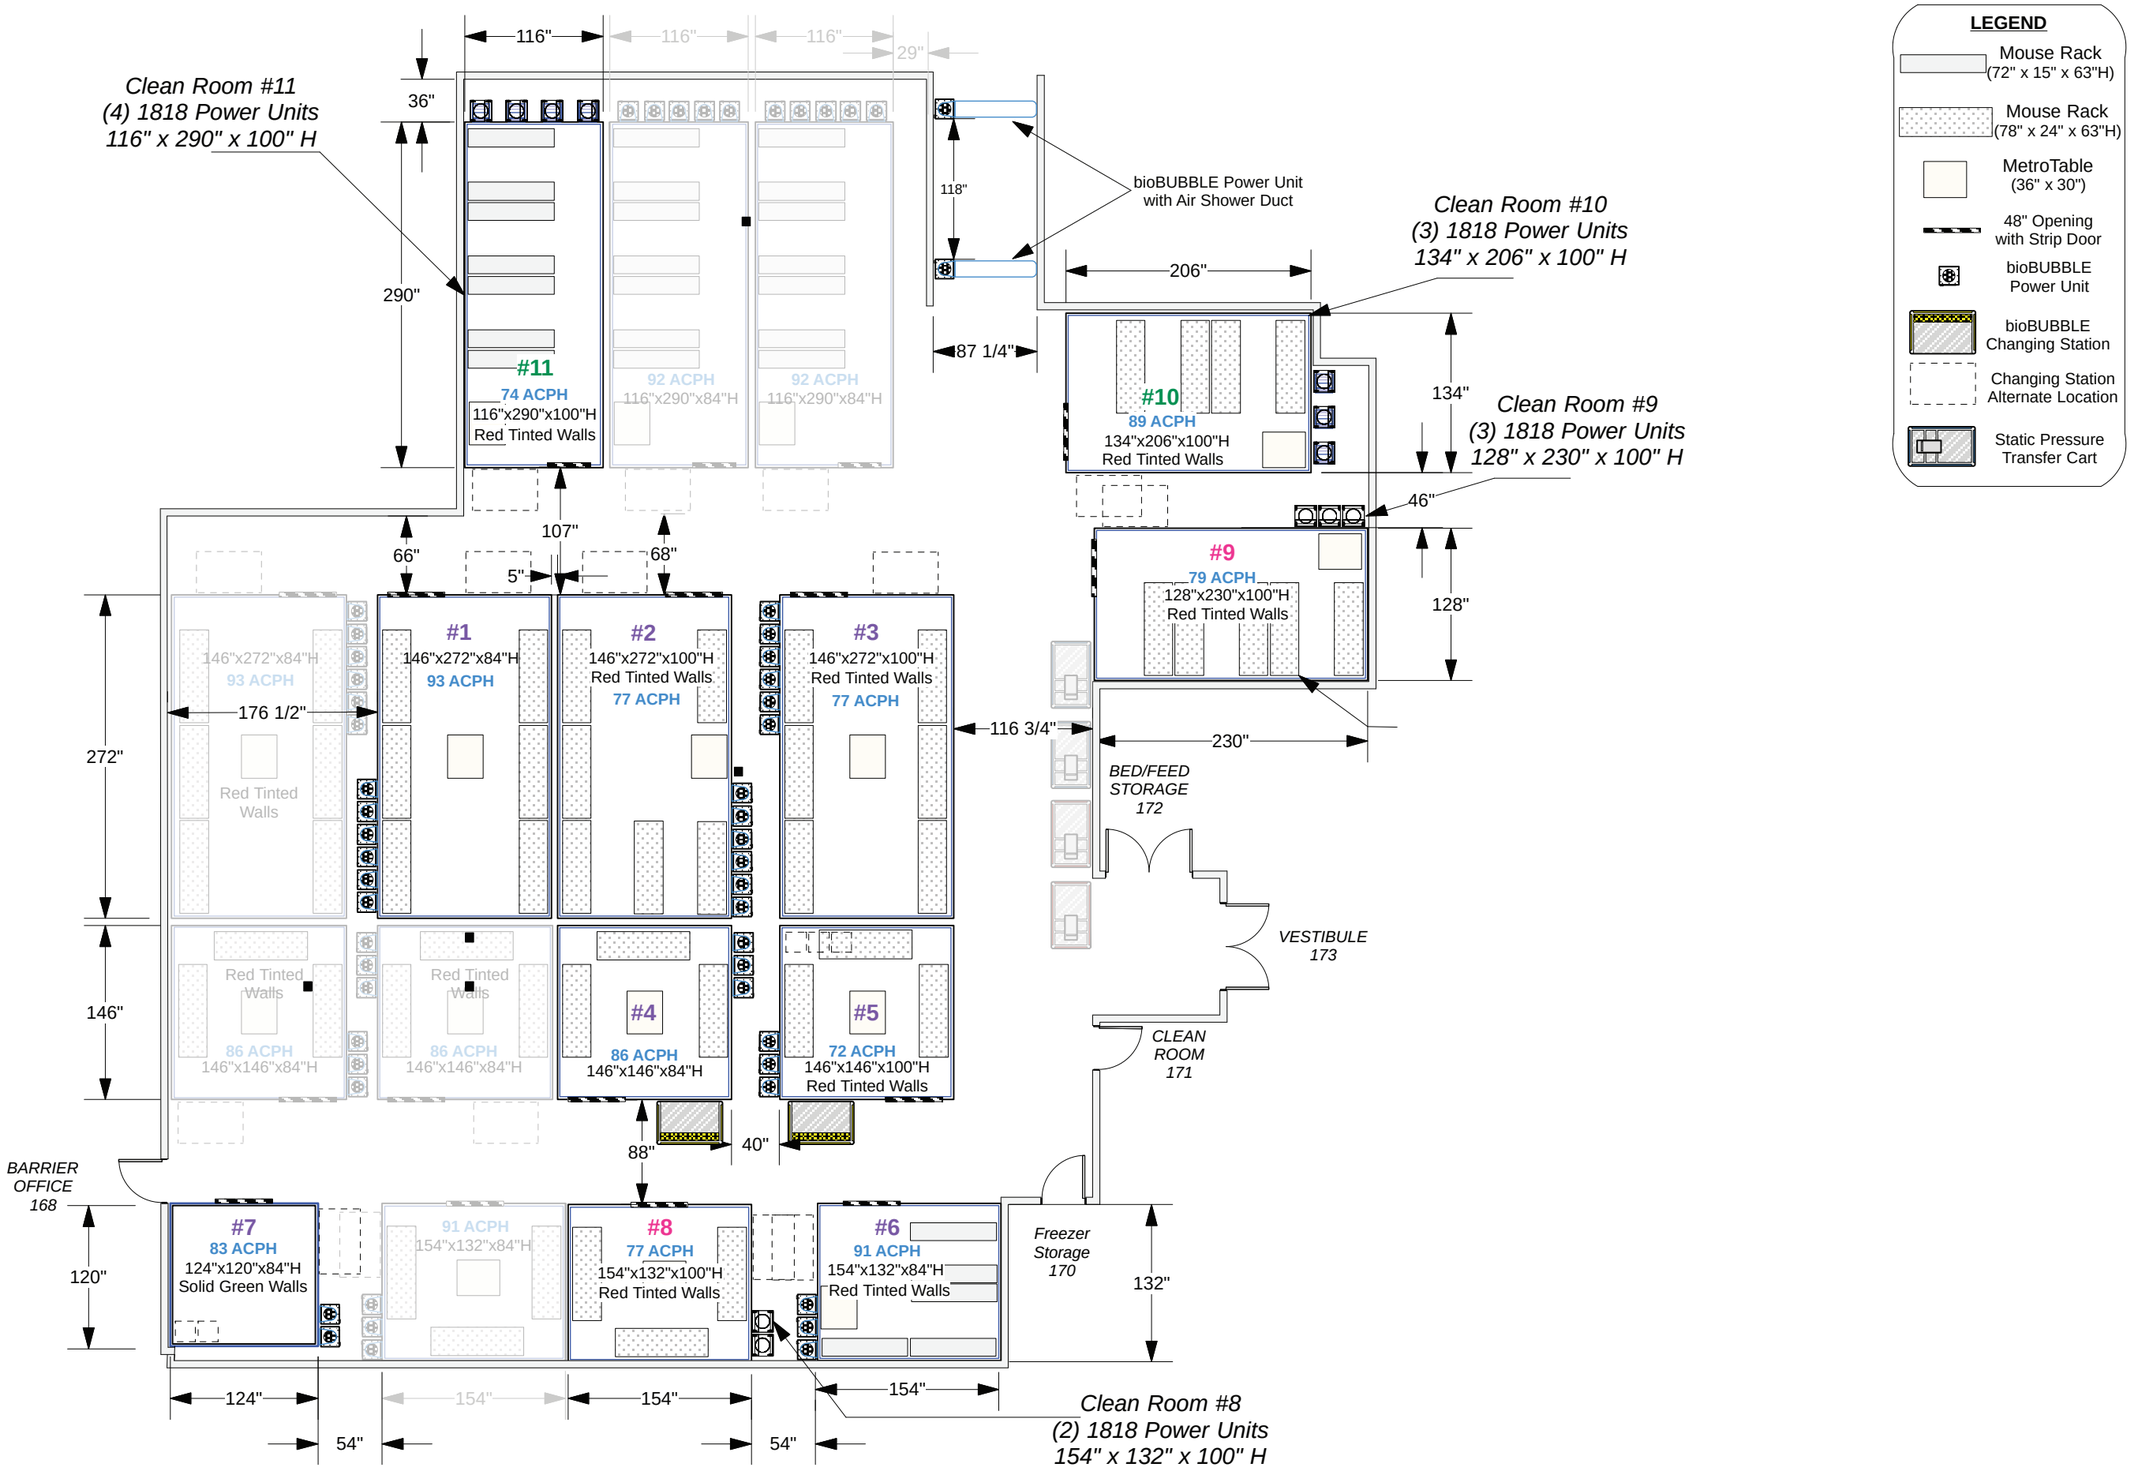
Clean Room #11
(4) 1818 Power Units
116" x 290" x 100" H
#11
74 ACPH
116"x290"x100"H
Red Tinted Walls
92 ACPH
116"x290"x84"H
92 ACPH
116"x290"x84"H
bioBUBBLE Power Unit
with Air Shower Duct
Clean Room #10
(3) 1818 Power Units
134" x 206" x 100" H
#10
89 ACPH
134"x206"x100"H
Red Tinted Walls
Clean Room #9
(3) 1818 Power Units
128" x 230" x 100" H
#9
79 ACPH
128"x230"x100"H
Red Tinted Walls
146"x272"x84"H
93 ACPH
Red Tinted Walls
#1
146"x272"x84"H
93 ACPH
#2
146"x272"x100"H
Red Tinted Walls
77 ACPH
#3
146"x272"x100"H
Red Tinted Walls
77 ACPH
Red Tinted Walls
86 ACPH
146"x146"x84"H
Red Tinted Walls
86 ACPH
146"x146"x84"H
#4
86 ACPH
146"x146"x84"H
#5
72 ACPH
146"x146"x100"H
Red Tinted Walls
BED/FEED
STORAGE
172
VESTIBULE
173
CLEAN
ROOM
171
BARRIER
OFFICE
168
#7
83 ACPH
124"x120"x84"H
Solid Green Walls
91 ACPH
154"x132"x84"H
#8
77 ACPH
154"x132"x100"H
Red Tinted Walls
#6
91 ACPH
154"x132"x84"H
Red Tinted Walls
Freezer
Storage
170
Clean Room #8
(2) 1818 Power Units
154" x 132" x 100" H
LEGEND
Mouse Rack
(72" x 15" x 63"H)
Mouse Rack
(78" x 24" x 63"H)
MetroTable
(36" x 30")
48" Opening
with Strip Door
bioBUBBLE
Power Unit
bioBUBBLE
Changing Station
Changing Station
Alternate Location
Static Pressure
Transfer Cart